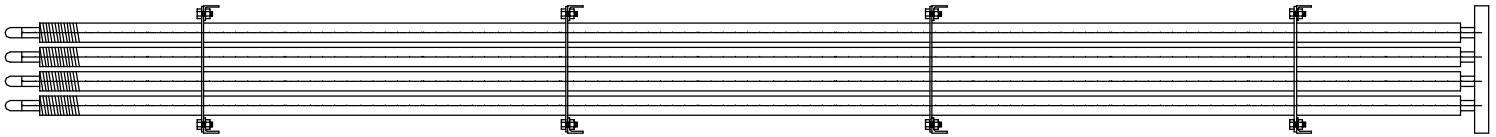

PLAN VIEW OF TANK COIL

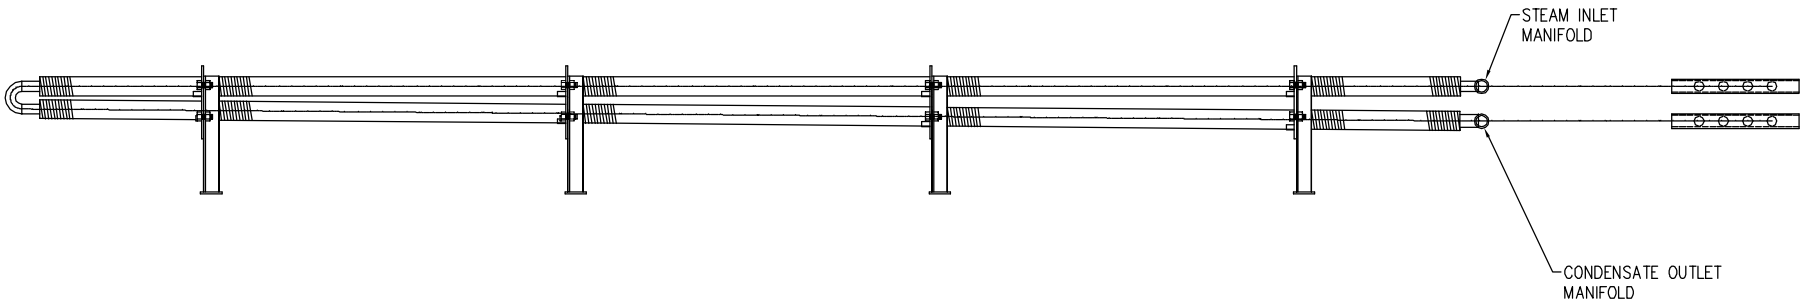

ELEVATION OF TANK COIL

AMERICAN HEATING COMPANY

CLIFTON, N.J.

ATC 1.66-8-20 "STEAM" TANK COIL

DWN	CKD	APP	APP	DATE	SCALE	DWG. No.	REV
	.	.	.				